Form 2085

B.-19-2

12

Scale 400 ft. 1 Inch

N. P. Ry.

Wallula to Pendleton Right of Way Plat

State of Washington Oregon County of Walla Walla Umatilla

Section 15 Township 6 North Range 32 East of Willamette Meridian NOV 1 1960

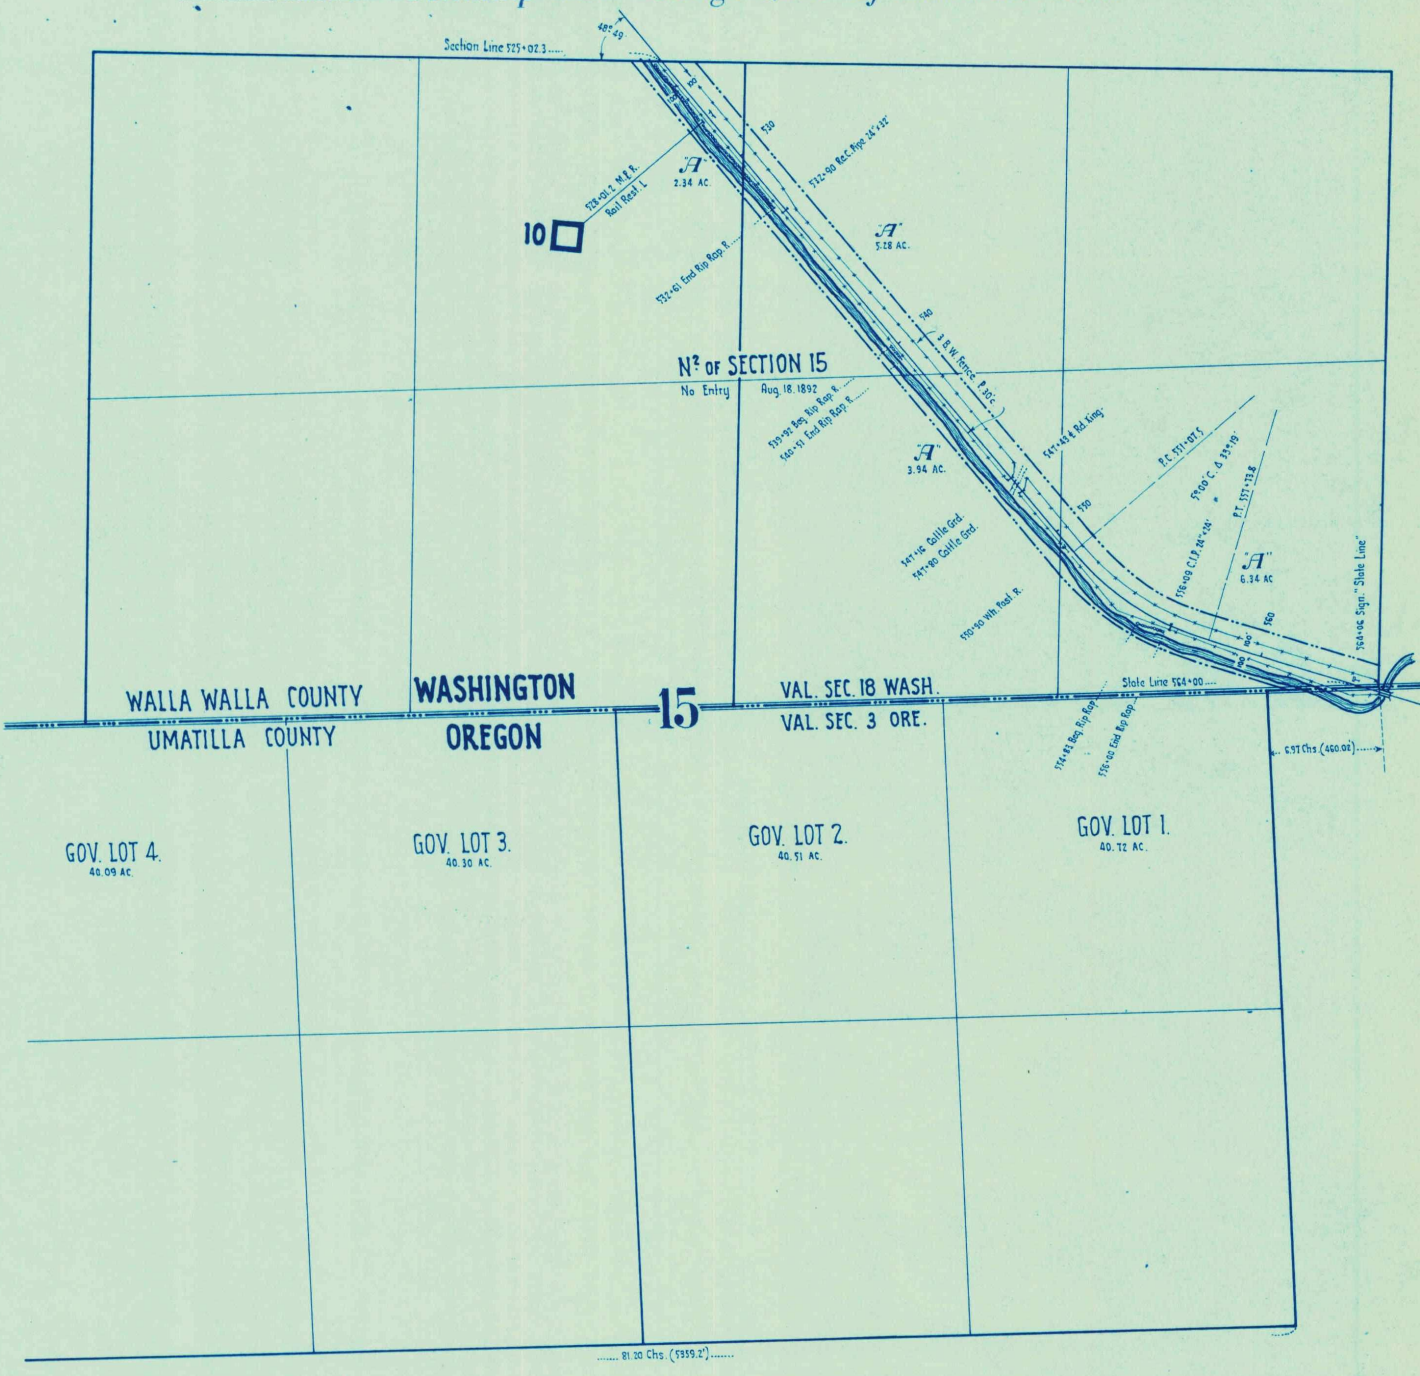

	W. No.	Deed No.	Grantor	Grantee	Title	Acres	Date	Recorded	Brief Description	Cor. File	R/W Memo.
A		Eng. Dept. Map 361-11	United States of America	Oregon & Washington Territory Railroad Co.	Act of Congress		Mar. 3. 1875	Map filed in Local Land Office July 3. 1887	200' R/W. across N½ of Section 15.		
B											
C											
D											
E											
F											
G											
H											
I											
J											
K											
L											
M											