Form 2083

9

N. P. R.

Athena Branch *Right of Way Plat*

State of Oregon *County of* Umatilla

Section 16 *Township* 5 North *Range* 34 East *of* Willamette *Meridian* NOV 1 1960

Scale 400 *ft.* 1 *Inch*

Note: Boundary of Right of Way denoted thus

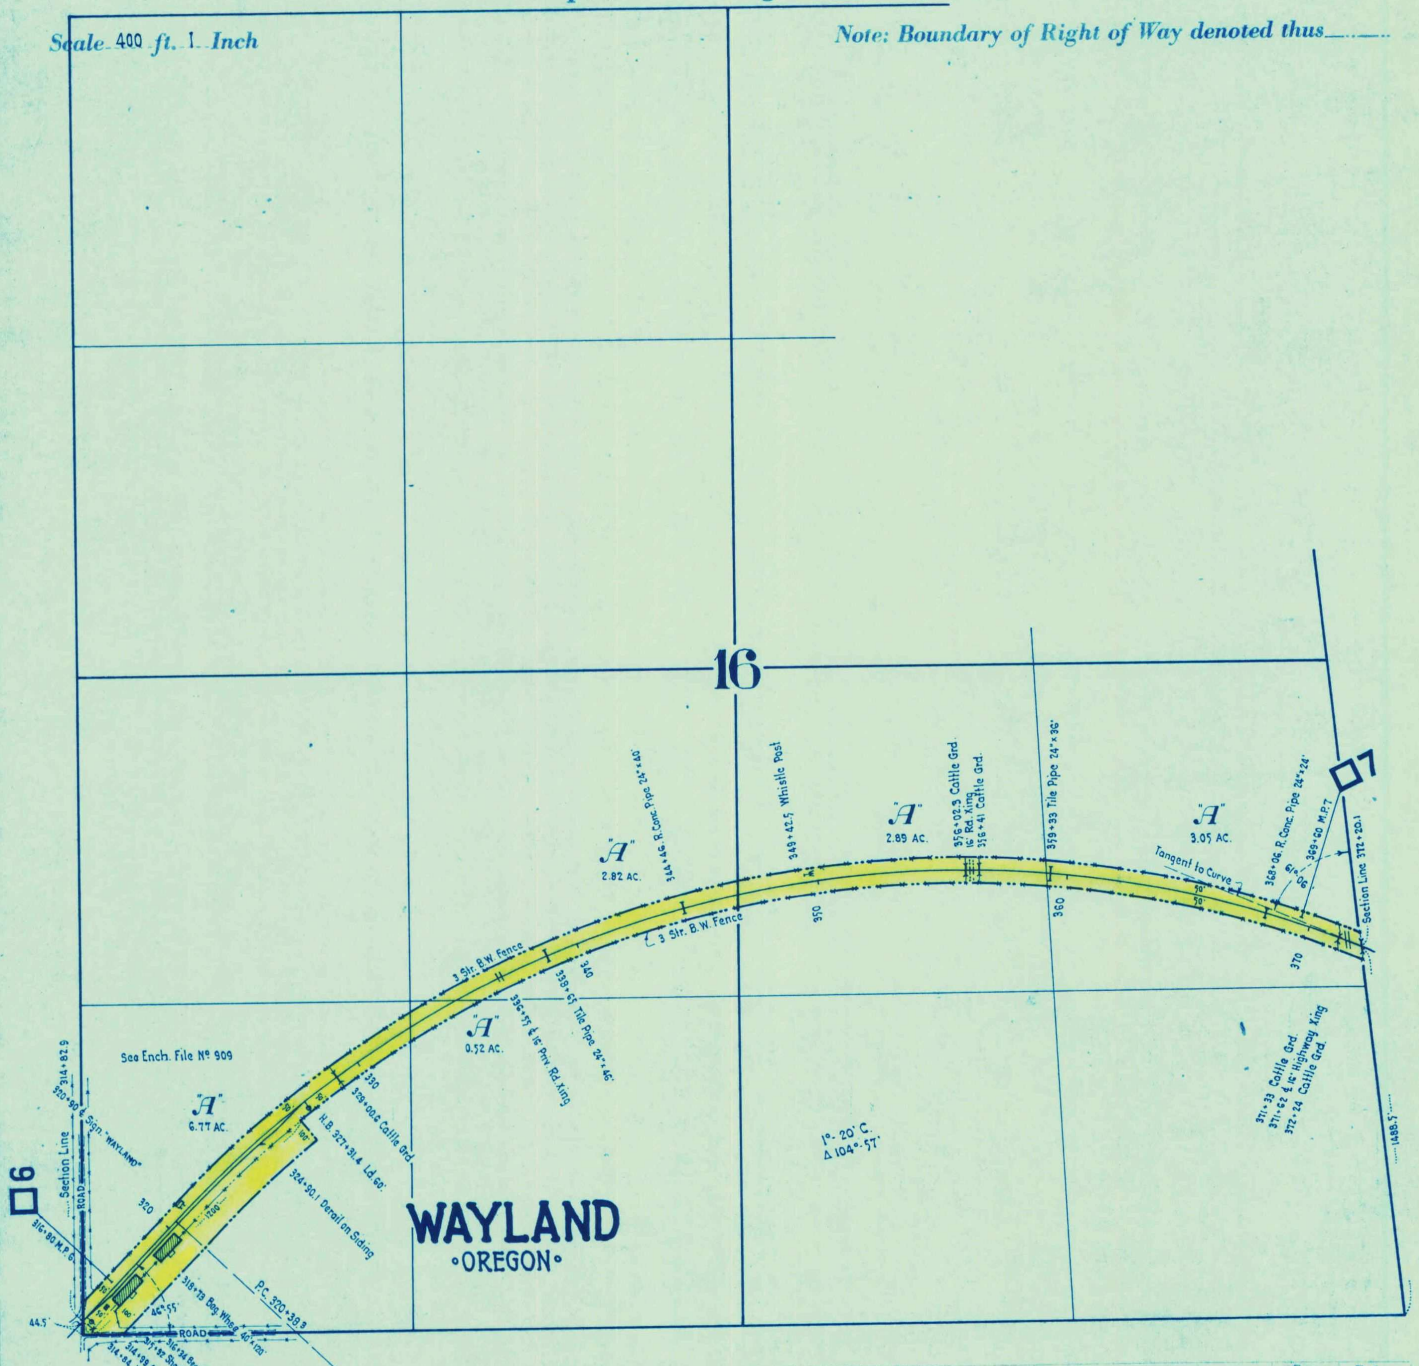

	Deed No.	Grantor	Grantee	Title	Acres	Date	When and Where Recorded	Brief Description	Cor. File	R/W Memo.
A	29	Hugh Mc Arthur & wf.	W. & C. R. Ry. Co.	War. Deed		Nov. 30, 1895	Jan. 3, 1896, Bk. 18 Deeds, P. 150.	100' R/w across S^2; also an additional 100' strip in SW^4 of SW^4		
B										
C										
D										
E										
F										
G										
H										
I										
J										
K										
L										
M										