Form 2085

Scale 400 ft. 1 Inch

N. P. Ry.

Wallula to Pendleton *Right of Way Plat*

State of Oregon *County of* Umatilla

Section 11 *Township* 4 North *Range* 33 East *of* Willamette *Meridian* NOV 1 1960

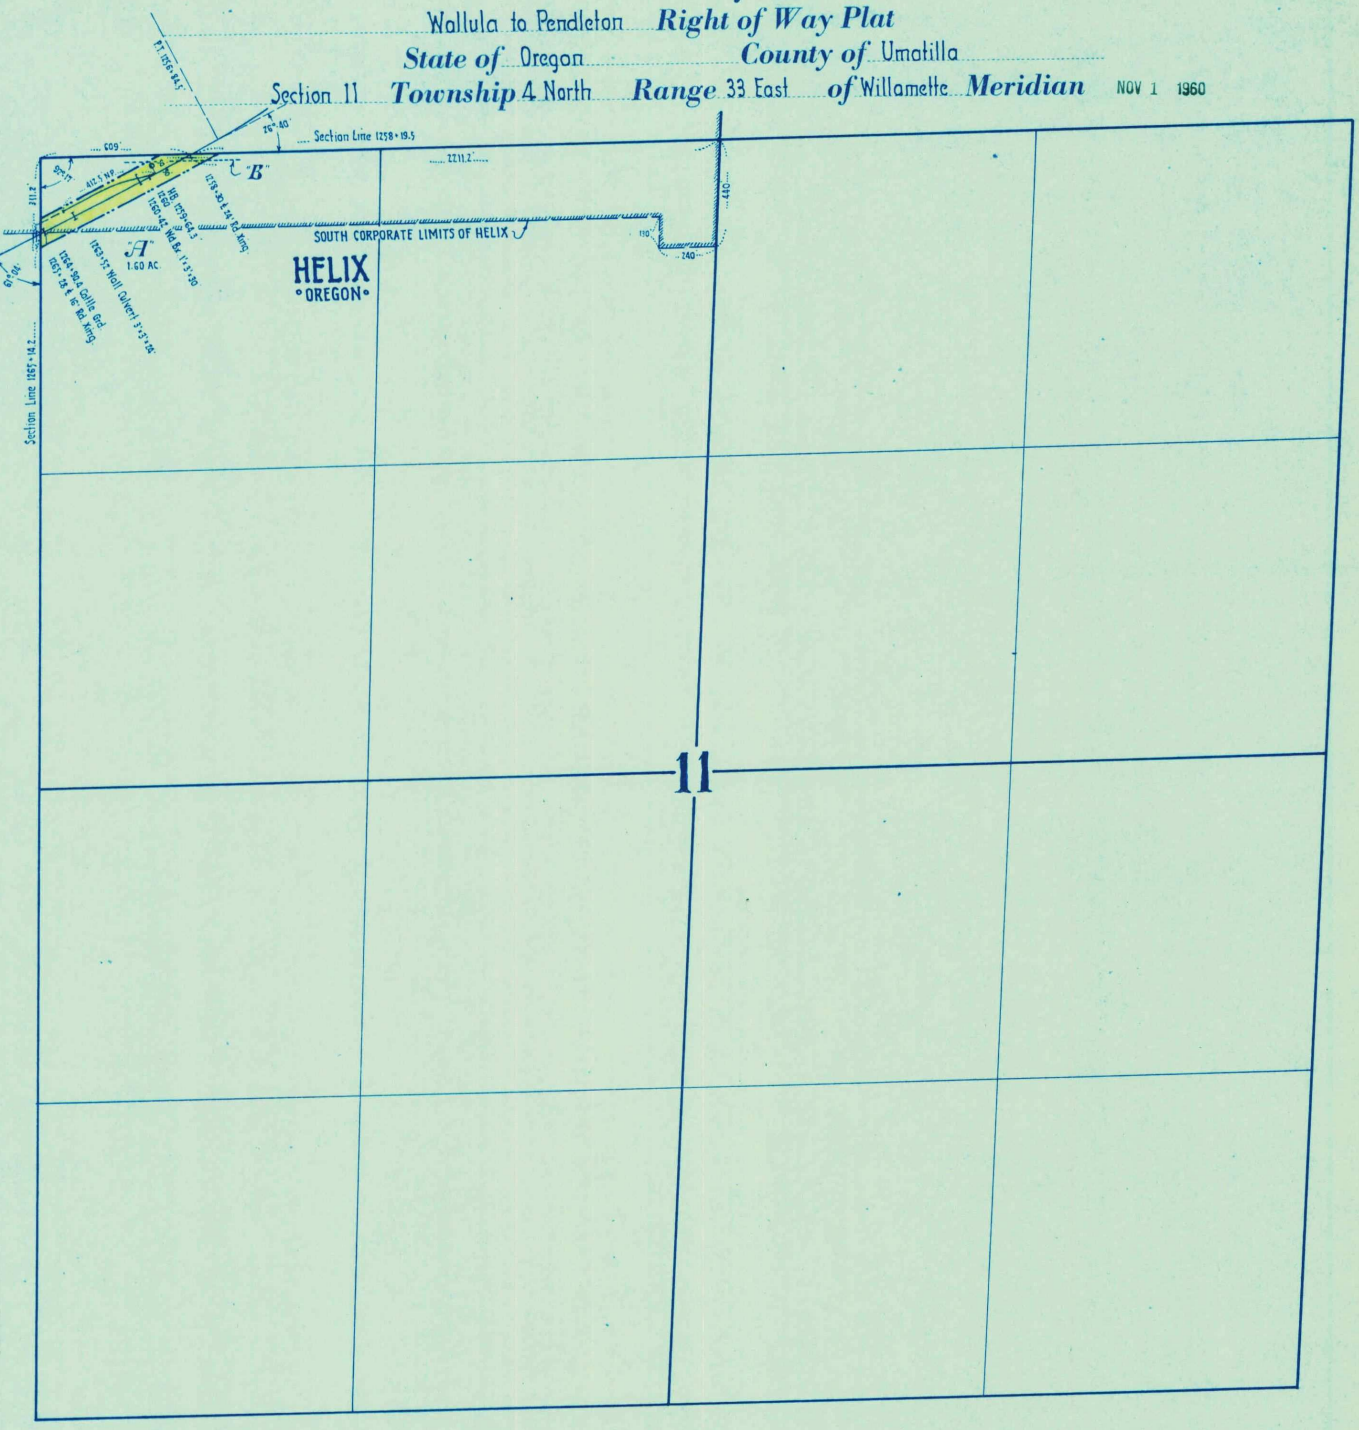

	W. No.	Deed No.	Grantor	Grantee	Title	Acres	Date	Recorded	Brief Description	Cor. File	R/W Memo.
A		62	A. W. Grover	Oregon & Washington Territory Railroad Co.	R/W. Deed		Sept. 12. 1889	Sept. 27. 1889. Bk. W. Deeds P. 635	100' R/W. across NW¼		
B		104	Northern Pacific Ry. Co.	Standard Oil Co. of Cal.	Permit	№ 34,271	Feb. 20. 1919	Cancelled Sept. 17. 1935	¾" G.I. Water Pipe parallel & 25' south of north line of Section 11.	14 252	
C											
D											
E											
F											
G											
H											
I											
J											
K											
L											
M											