Scale 400 ft. 1 Inch

# N. P. Ry.

Wallula to Pendleton *Right of Way Plat*

*State of* Oregon *County of* Umatilla

Section 1 *Township* 3 North *Range* 32 East *of* Willamette *Meridian* NOV 1 1960

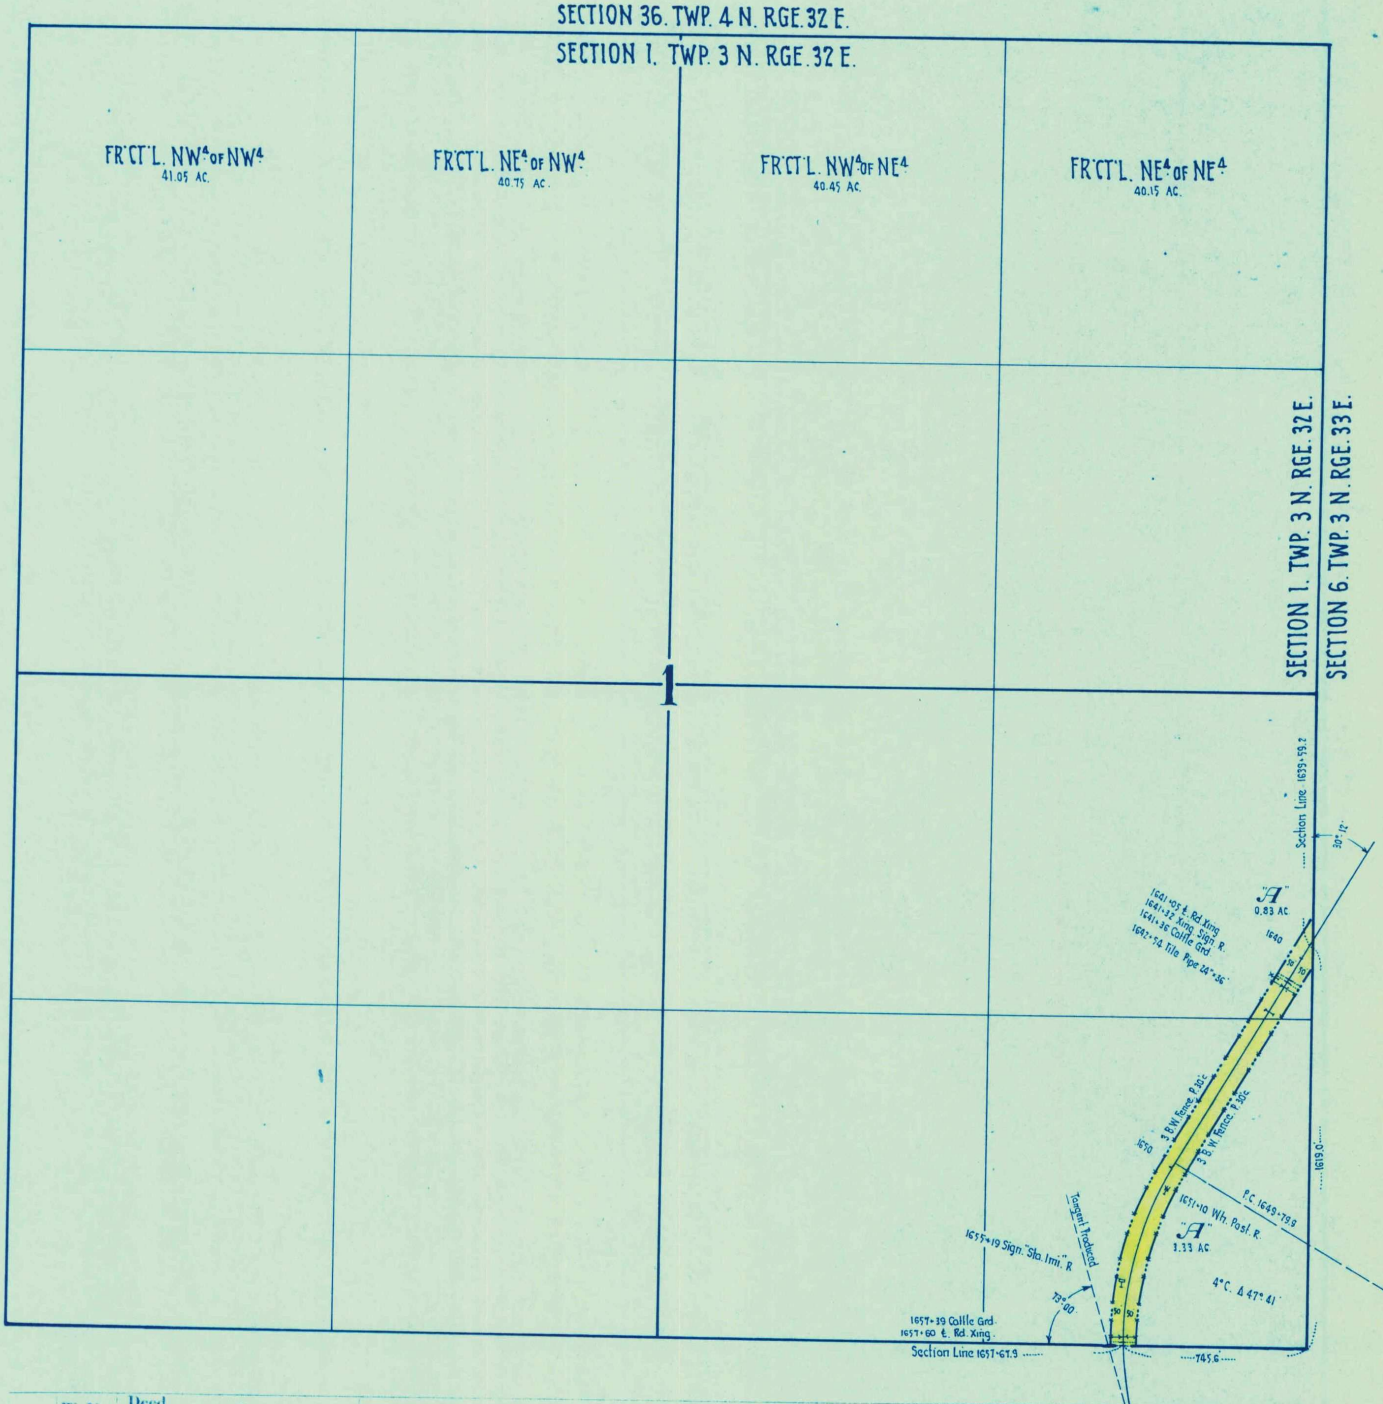


| | W. No. | Deed No. | Grantor | Grantee | Title | Acres | Date | Recorded | Brief Description | Cor. File | R/W Memo. |
|---|---|---|---|---|---|---|---|---|---|---|---|
| A | | 16 | Joe Sievers & wf. | Oregon & Washington Territory Railroad Co | S/W. Deed. | | May 3. 1888. | May 18, 1888. Bk. T. Deeds. P. 179 | 100' R/W. across SE4 | | |
| B | | | | | | | | | | | |
| C | | | | | | | | | | | |
| D | | | | | | | | | | | |
| E | | | | | | | | | | | |
| F | | | | | | | | | | | |
| G | | | | | | | | | | | |
| H | | | | | | | | | | | |
| I | | | | | | | | | | | |
| J | | | | | | | | | | | |
| K | | | | | | | | | | | |
| L | | | | | | | | | | | |
| M | | | | | | | | | | | |