OREGON DEPARTMENT OF TRANSPORTATION

Location Line

S. FORK COLD SPRINGS (GRANGE HALL) SEC.

PENDLETON-COLD SPRINGS HIGHWAY

UMATILLA COUNTY

Scale: 1 inch = 50 feet

APRIL, 1993

PRELIMINARY
Published for 1st stage

BEARINGS BASED ON COUNTY SURVEY NO. 88-18-B, DATED APRIL, 1988, UMATILLA COUNTY, OREGON.

PRELIMINARY
Published for 1st stage

ASSUMED COORDINATES

FIELD NOTES: This drawing shows the results of an Oregon Department Of Transportation (ODOT) survey. The field survey notes, book number 333, are available from ODOT files in Salem, Oregon.

PROJECT NO. R6149

DRG. NO. 108-3-2

/usr/r/wduppy/05254rw.dgn 01-APR-1993 S.D.

SCALE

0 50 100 150 200 250

FEET

INSERT BASIS OF BEARING NO SCALE

BASE BEARING
N29°51'00"E
5,284.80'

PENDLETON-COLD SPRINGS HIGHWAY

T. 3 N., R. 32 E., W.M.
DRG. NO. 108-3-2
PROJECT NO. R6149

SEE 4B-7-5 FOR PRIOR RW

PRELIMINARY
Published for 1st stage

T. 4 N., R. 32 E., W.M.
DRG. NO. 108-3-2
PROJECT NO. R6149

SEE 4B-7-5 FOR PRIOR RW

PRELIMINARY
Published for 1st stage

T. 4 N., R. 32 E., W.M.
DRG. NO. 108-3-2
PROJECT NO. R6149

SEE 4B-7-5 FOR PRIOR RW

PRELIMINARY
Published for 1st stage

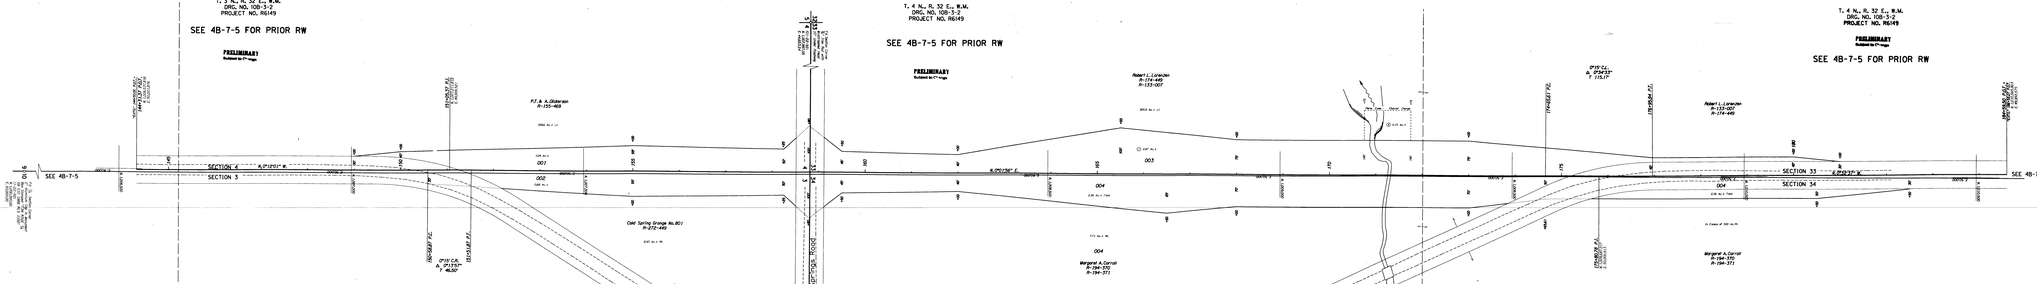

PRELIMINARY
Published for 1st stage

S. FORK COLD SPRINGS (GRANGE HALL) SEC.

PENDLETON-COLD SPRINGS HIGHWAY

UMATILLA COUNTY

LOCATED LINE

SCALE: 1" = 50'

DRG. NO. 108-3-2

PROJECT NO. R6149

PRELIMINARY
Published for 1st stage

F:\DGN\ODOT\R6149\RW\SFC_SEC_NO_DRG\SFC_SEC_NO_DRG.DGN 01-APR-1993 15:22:12 SD