OREGON STATE HIGHWAY DIVISION

Located Line

COLD SPRINGS CREEK BRIDGE SECTION

PENDLETON-COLD SPRINGS HIGHWAY

UMATILLA COUNTY

Scale: 1 inch = 100 feet

Traced by T. L. J. Oct., 1984

BEARINGS BASED ON OREGON STATE HIGHWAY SURVEY. SEE DRG. NO. 5B-1-1, DATED AUGUST, 1934.

COORDINATES: ASSUMED

DRG. NO. 9B-24-6

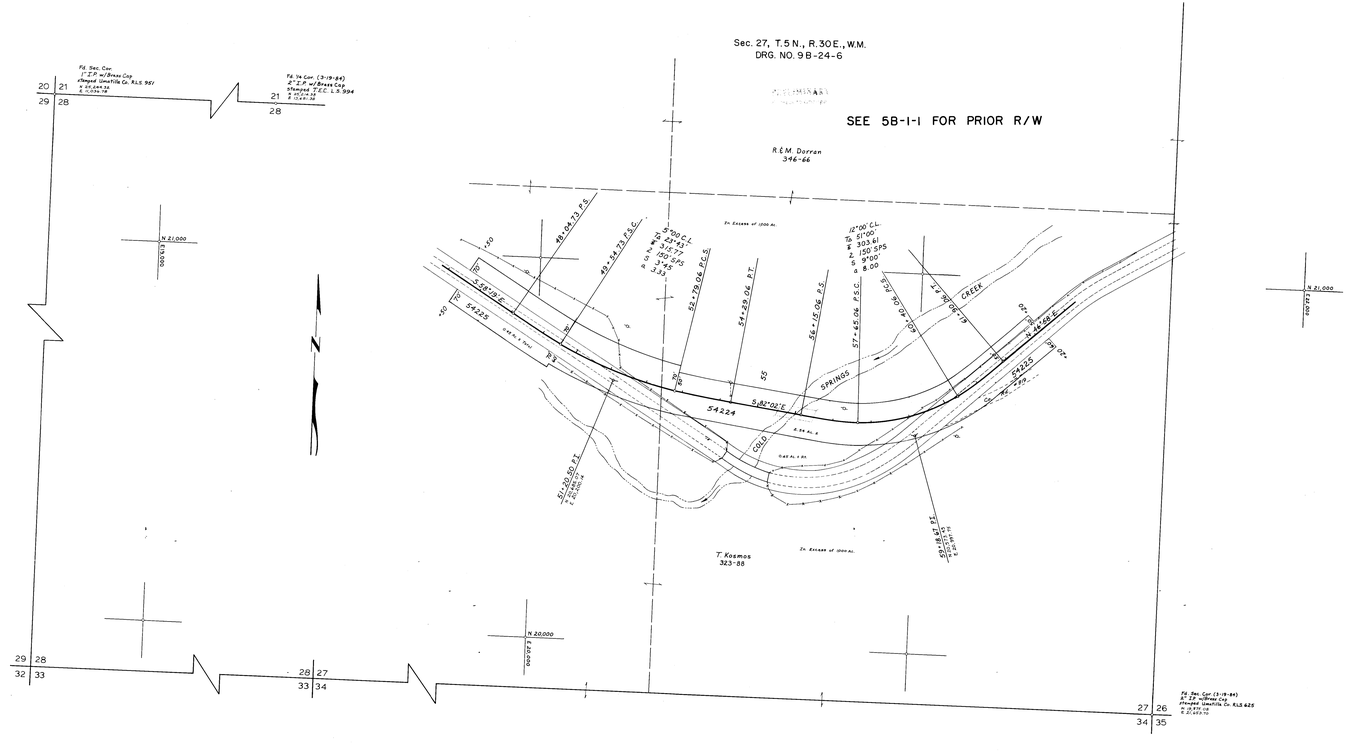

COLD SPRINGS CREEK BRIDGE SECTION

PENDLETON-COLD SPRINGS HIGHWAY

UMATILLA CO.

SCALE: 1" = 100'

DRG. NO. 9B-24-6

PRELIMINARY